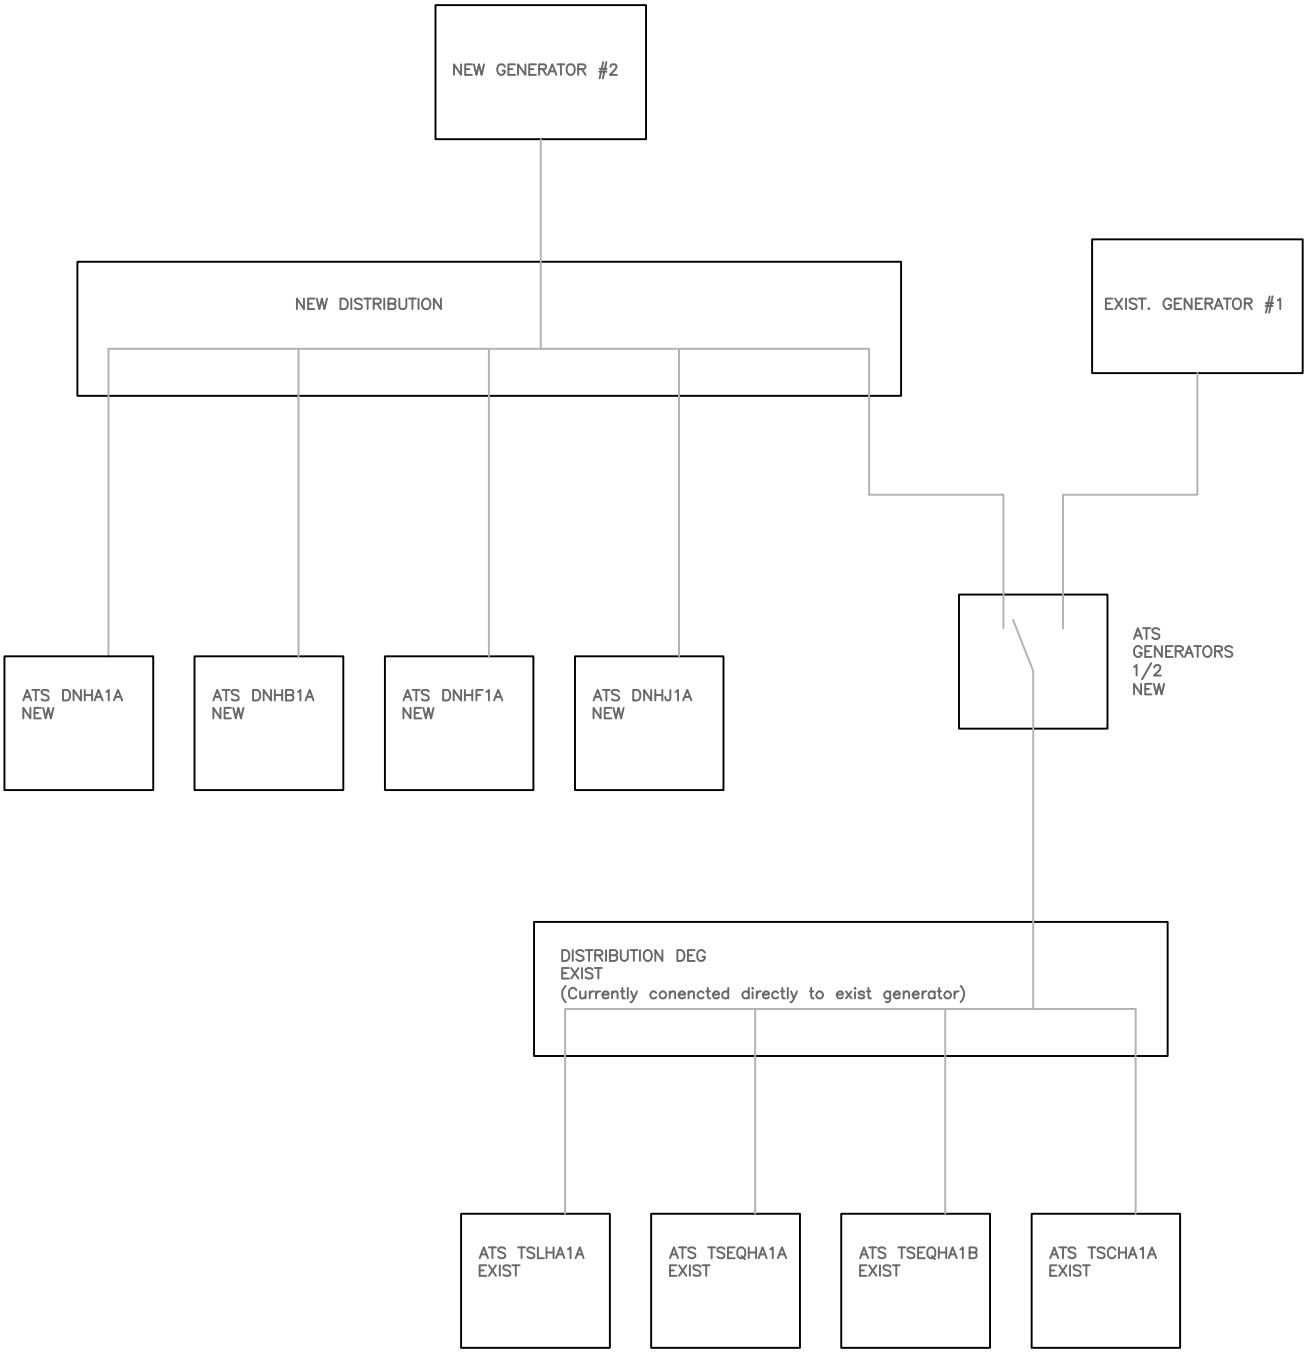

Dwg. No.
E001
Scale: NTS
January 20, 2011

Cayman Islands Health Services Authority
New Generator Project

Prepared by:

Avatar Mathura, PE, CEM
Facilities Manager
Cayman Islands Health Services Authority

email: avatar.mathura@hsa.ky
Tel: 345-244-2550
91 Hospital Road
PO Box 915
Grand Cayman KY1-1103
Cayman Islands